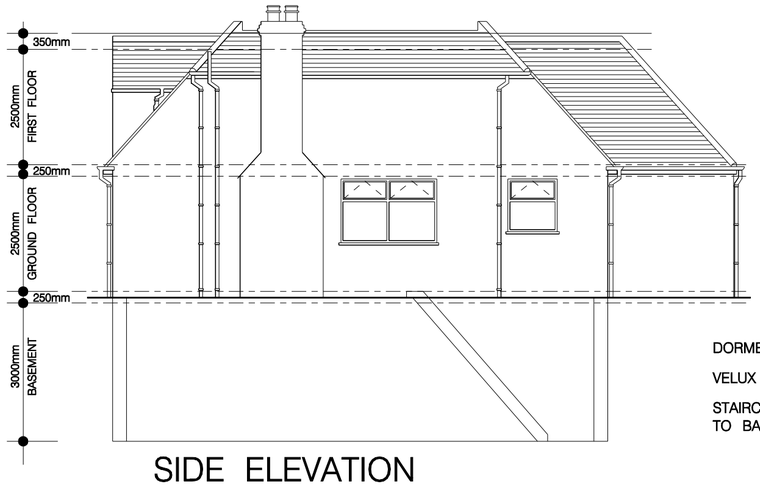

SIDE ELEVATION

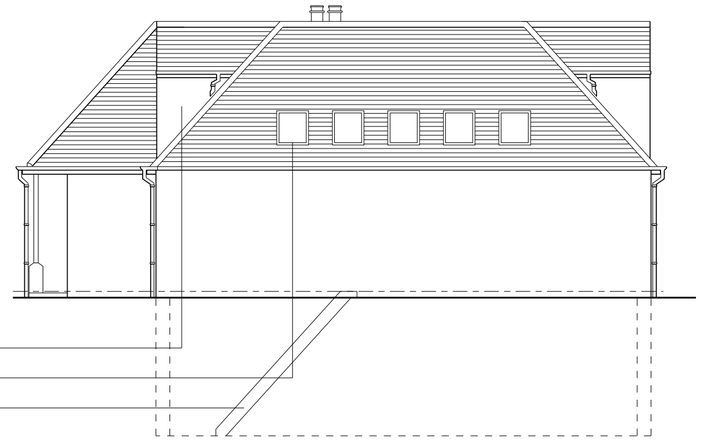

DORMER WINDOW

VELUX ROOF LIGHTS

STAIRCASE DOWN TO BASEMENT

SIDE ELEVATION

FRONT ELEVATION

DORMER WINDOWS

SUNFOLD DOOR

REAR ELEVATION

NO DIMENSIONS ARE TO BE SCALED FROM THE DRAWING

BUILDING CONTRACTOR TO CHECK ALL DIMENSIONS PRIOR TO COMMENCING WITH BUILDING WORKS.

ALL BUILDING WORKS TO BE CARRIED OUT IN ACCORDANCE LOCAL AUTHORITY APPROVED DRAWINGS AND CERTIFICATES.

BUILDING CONTRACTOR TO CHECK ALL RELEVANT SITE CONDITIONS PRIOR TO COMMENCING WITH BUILDING WORKS.

REVISIONS		
No.	DESCRIPTION	DATE

CLIENT

CONFIDENTIAL

SITE – LOCATION

HERTFORD

PROJECT

PROPOSED ELEVATIONS

ROOM-BY-ROOM (UK) LTD

ARCHITECTURAL

t.01920-424280 m.07814-146779

14 HAZELDELL
Watton-at-Stone
Hertford
Hertfordshire
SG14 3SN

DATE FEB.06 SCALE 1:100 DRAWING NO. 4035.06.04 REV. –