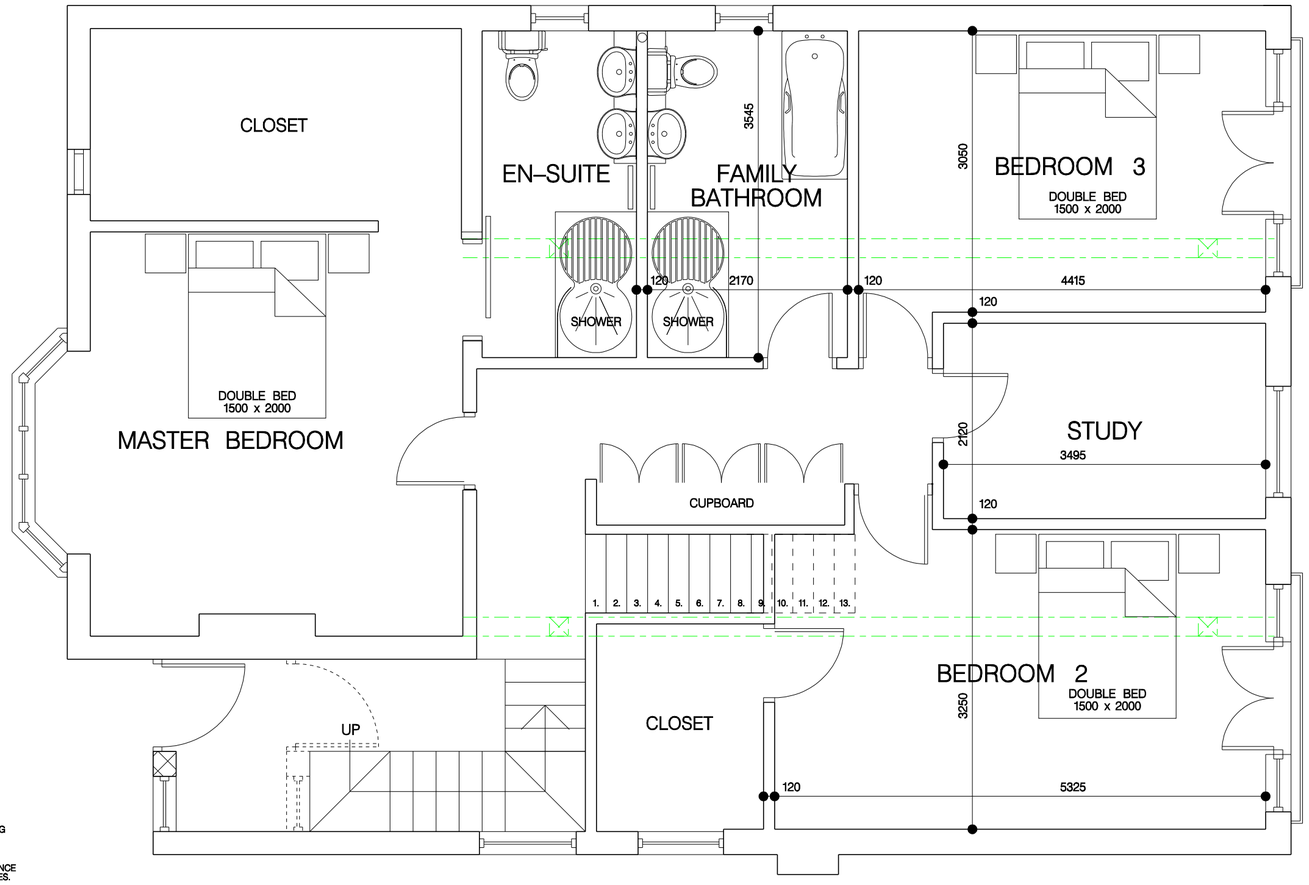

NO DIMENSIONS ARE TO BE SCALED FROM THE DRAWING

BUILDING CONTRACTOR TO CHECK ALL DIMENSIONS PRIOR TO COMMENCING WITH BUILDING WORKS.

ALL BUILDING WORKS TO BE CARRIED OUT IN ACCORDANCE LOCAL AUTHORITY APPROVED DRAWINGS AND CERTIFICATES.

BUILDING CONTRACTOR TO CHECK ALL RELEVANT SITE CONDITIONS PRIOR TO COMMENCING WITH BUILDING WORKS.

REVISIONS

No.	DESCRIPTION	DATE
A	STUDY SIZE INCREASED & FAMILY BATHROOM REDUCED IN ACCORDANCE WITH CLIENT INSTRUCTIONS. DIMENSIONS ADDED.	03.01.06
B	BEDROOMS 2 & 3 WIDTHS INCREASED TO 3250mm AND STUDY REDUCED TO 1920mm	04.01.06
C	SLIDING DOOR SHOWN TO MASTER EN–SUITE BEDROOM 2 CLOSET DOOR RELOCATED	04.01.06
D	MASTER BEDROOM DOOR RE–HUNG STUDY WIDTH INCREASED BY 200mm TOWEL RAILS ADDED IN EN–SUITE & BATHR'M	05.01.06

CLIENT

CONFIDENTIAL

SITE – LOCATION

CONFIDENTIAL

PROJECT

PROPOSED FIRST FLOOR LAYOUT PLAN

ROOM-BY-ROOM (UK) LTD

ARCHITECTURAL

t.01920-424280 m.07814-146779

14 HAZELDELL
Watton-at-Stone
Hertford
Hertfordshire
SG14 3SN

DATE JAN.05 SCALE 1:50 @ A3 DRAWING NO. 2750.05.217 REV. D